Project Management Initials: Designer: DS Checked: CS Approved: RM ANSI D 864mm x 559mm

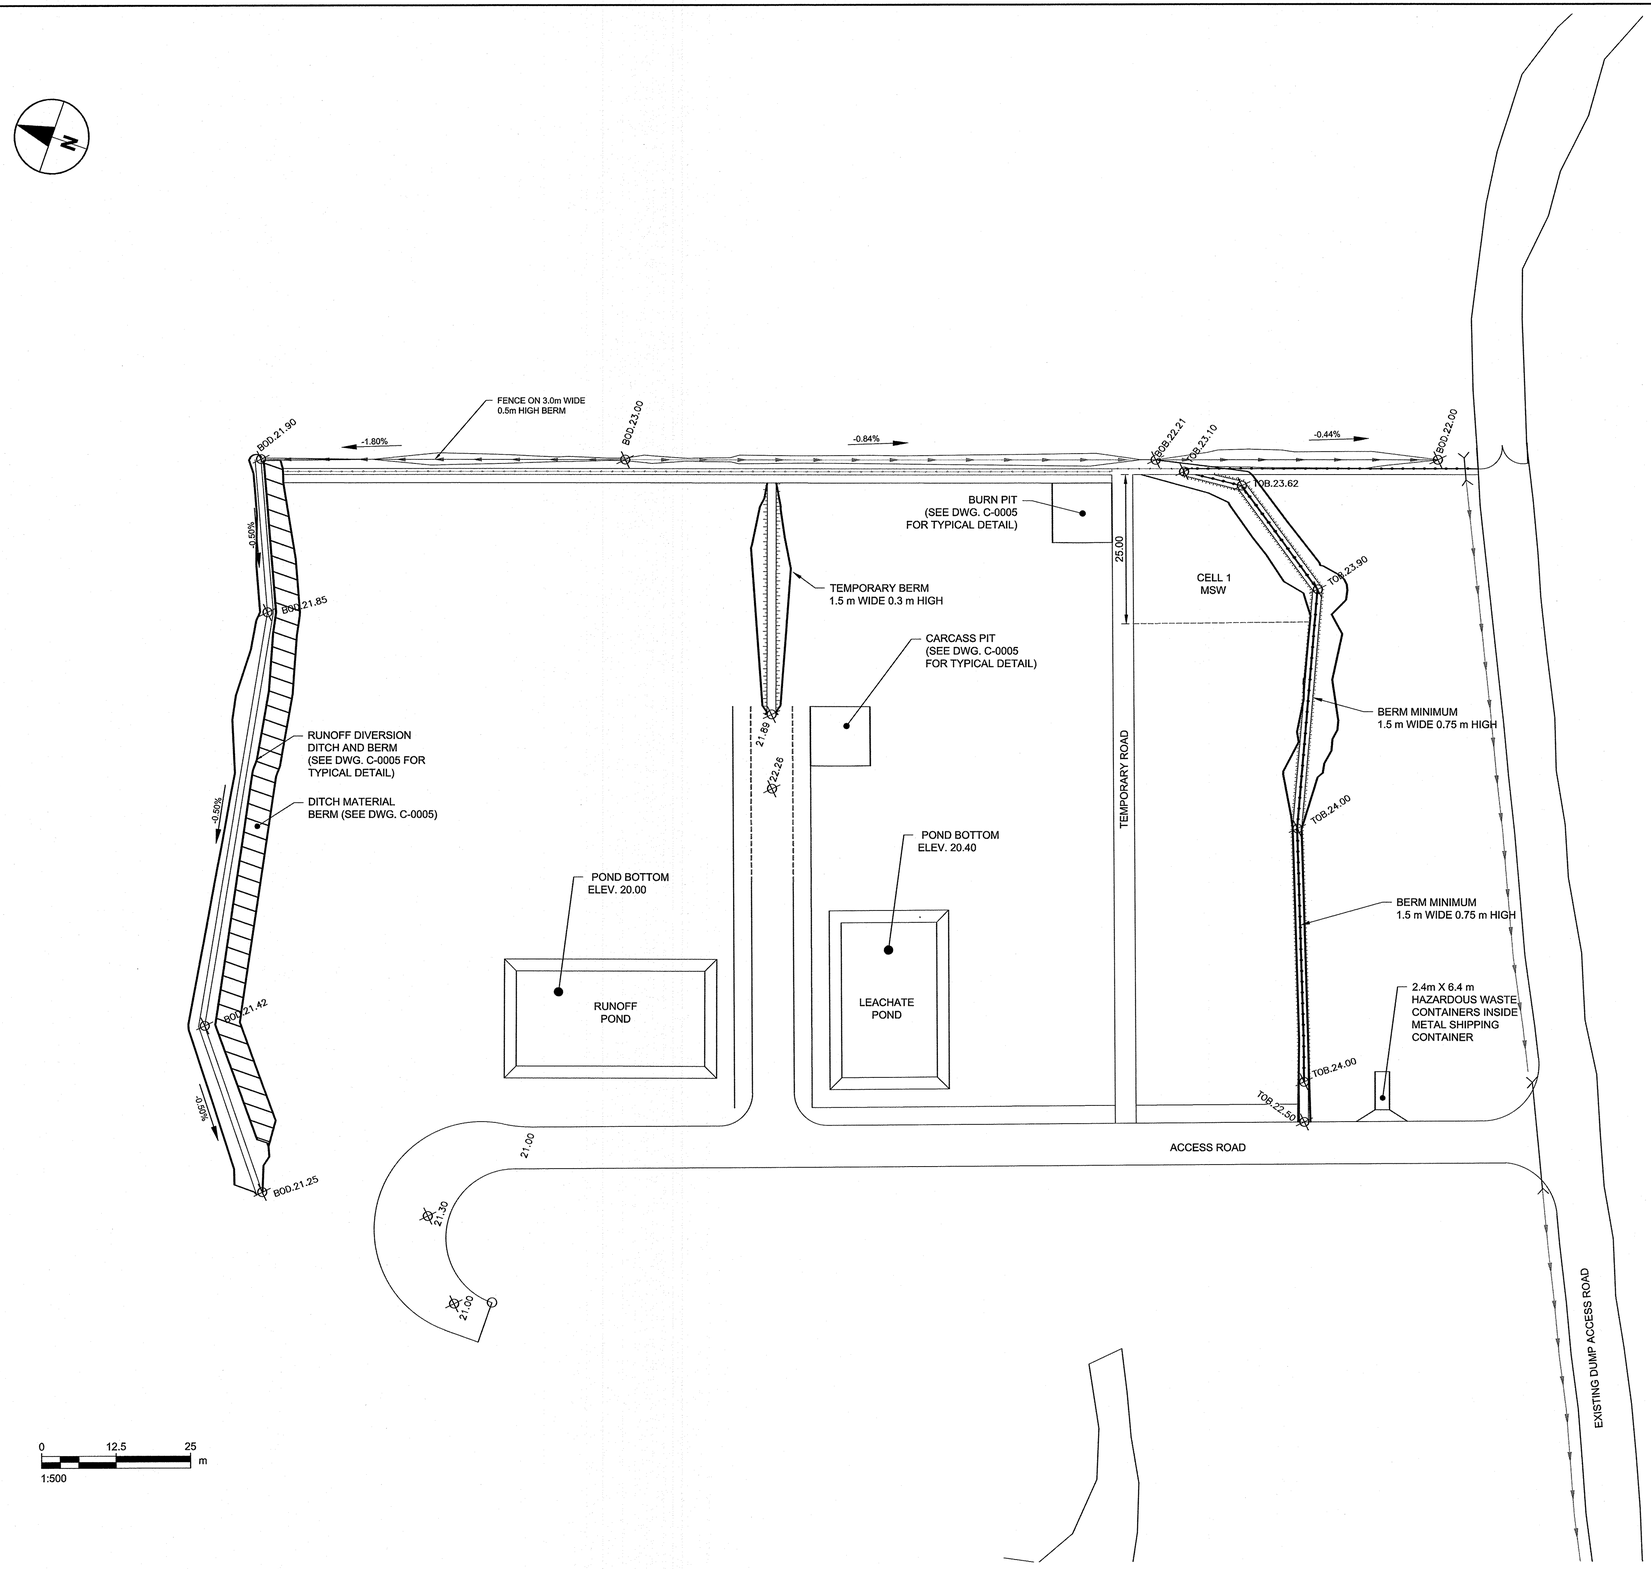

GENERAL NOTES

1. ALL UNITS ARE IN METRES UNLESS OTHERWISE NOTED.

2. SITE DATUM IS BASED ON UTM NAD83 ZONE 8N.

LEGEND

- B0D.15.70 — ELEVATION OF BOTTOM OF DITCH
- B0B.15.70 — ELEVATION OF BOTTOM OF BERM
- T0B.15.70 — ELEVATION OF TOP OF BERM
- EXISTING CSP CULVERT
- PROPOSED DRAINAGE DITCH
- PROPOSE BERM SLOPE
- BERM WITH FENCE
- GATE
- FUTURE CELL GRADING

AECOM

PROJECT

FORT McPHERSON
WASTE FACILITIES

CLIENT

MUNICIPALITY OF
FORT McPHERSON

FORT McPHERSON, NT X0E 0J0
867.952.2428 tel

CONSULTANT

AECOM
18817 Stony Plain Road NW
Edmonton, Alberta T5S 0C2
780.486.7000 tel 780.486.7070 fax
www.aecom.com

R.K. MERKOSKY — REGISTERED PROFESSIONAL ENGINEER — NWT/NU
Oct 27, 2015

PERMIT TO PRACTICE
AECOM CANADA LTD.
Signature Bryan Redmond
Date October 29, 2015
PERMIT NUMBER: P639
NWT/NU Association of Professional Engineers and Geoscientists

REGISTRATION

ISSUE/REVISION

I/R	DATE	DESCRIPTION
0	2015-10-28	ISSUED FOR CONSTRUCTION

PROJECT NUMBER

60430246

SHEET TITLE

OVERALL LAYOUT

SHEET NUMBER

C-0003

Last saved by: STOVERD (2015-10-29) Last Plotted: 2015-10-29
Filename: P:\60430246\900-WORK\910-CAD\90-ARCHIVE\3-ISSUED FOR CONSTRUCTION-2015-10-28\60430246-SHT-00-0000-C-0003-R0.DWG

Printed on ___% Post-Consumer Recycled Content Paper

Project Management Initials: Designer: DS Checked: CS Approved: RM ANSI D 864mm x 559mm

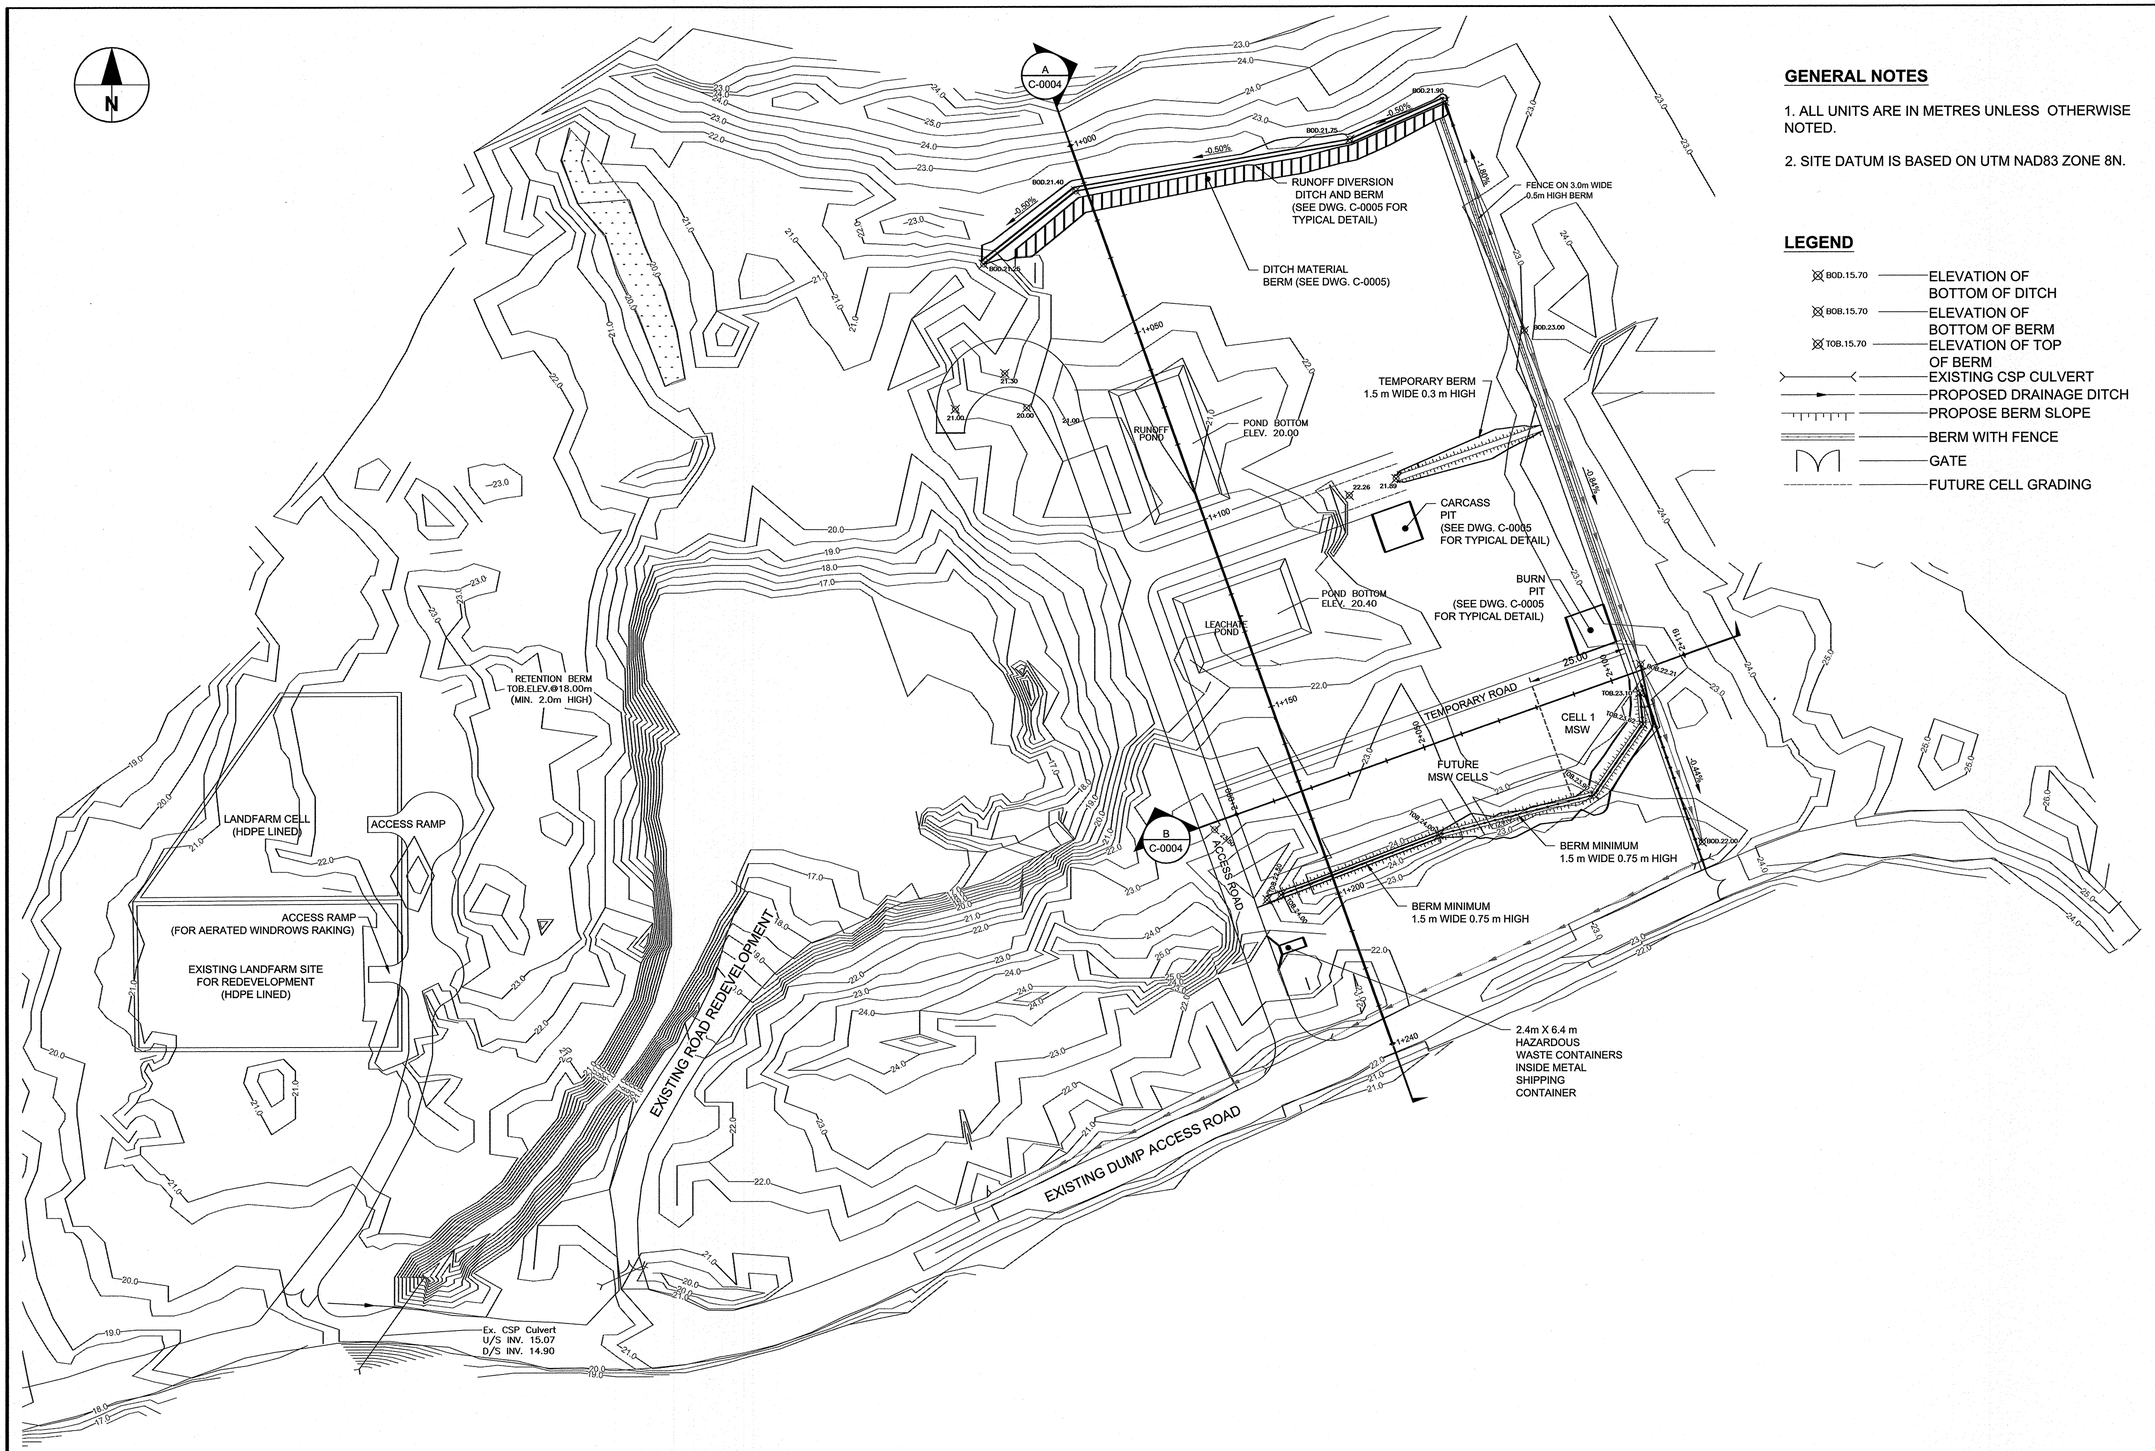

GENERAL NOTES

1. ALL UNITS ARE IN METRES UNLESS OTHERWISE NOTED.

2. SITE DATUM IS BASED ON UTM NAD83 ZONE 8N.

LEGEND

- B0D.15.70 — ELEVATION OF BOTTOM OF DITCH
- B0B.15.70 — ELEVATION OF BOTTOM OF BERM
- T0B.15.70 — ELEVATION OF TOP OF BERM
- EXISTING CSP CULVERT
- PROPOSED DRAINAGE DITCH
- PROPOSE BERM SLOPE
- BERM WITH FENCE
- GATE
- FUTURE CELL GRADING

AECOM

PROJECT

FORT McPHERSON WASTE FACILITIES

CLIENT

MUNICIPALITY OF FORT McPHERSON

FORT McPHERSON, NT X0E 0J0
867.952.2428 tel

CONSULTANT

AECOM
18817 Stony Plain Road NW
Edmonton, Alberta T5S 0C2
780.486.7000 tel 780.486.7070 fax
www.aecom.com

REGISTERED PROFESSIONAL ENGINEER
K.J. PENKOSKY
NWT/NU
Oct 29, 2015

PERMIT TO PRACTICE
AECOM CANADA LTD.
Signature Barry Schaub
Date October 29, 2015
PERMIT NUMBER: P639
NWT/NU Association of Professional Engineers and Geoscientists

REGISTRATION

ISSUE/REVISION

I/R	DATE	DESCRIPTION
0	2015-10-28	ISSUED FOR CONSTRUCTION

PROJECT NUMBER

60430246

SHEET TITLE

SITE PLAN

SHEET NUMBER

C-0001

Last saved by: STOVERD(2015-10-28) Last Plotted: 2015-10-29
Filename: P:\60430246\900-WORK\910-CAD\90-ARCHIVE\3-ISSUED FOR CONSTRUCTION\2015-10-28\60430246-SHT-00-0000-C-0001-R0.DWG

Printed on ___% Post-Consumer Recycled Content Paper